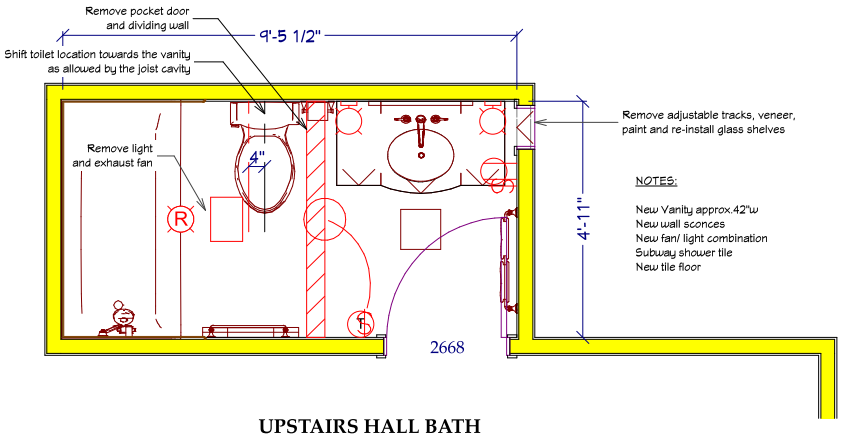

UPSTAIRS HALL BATH

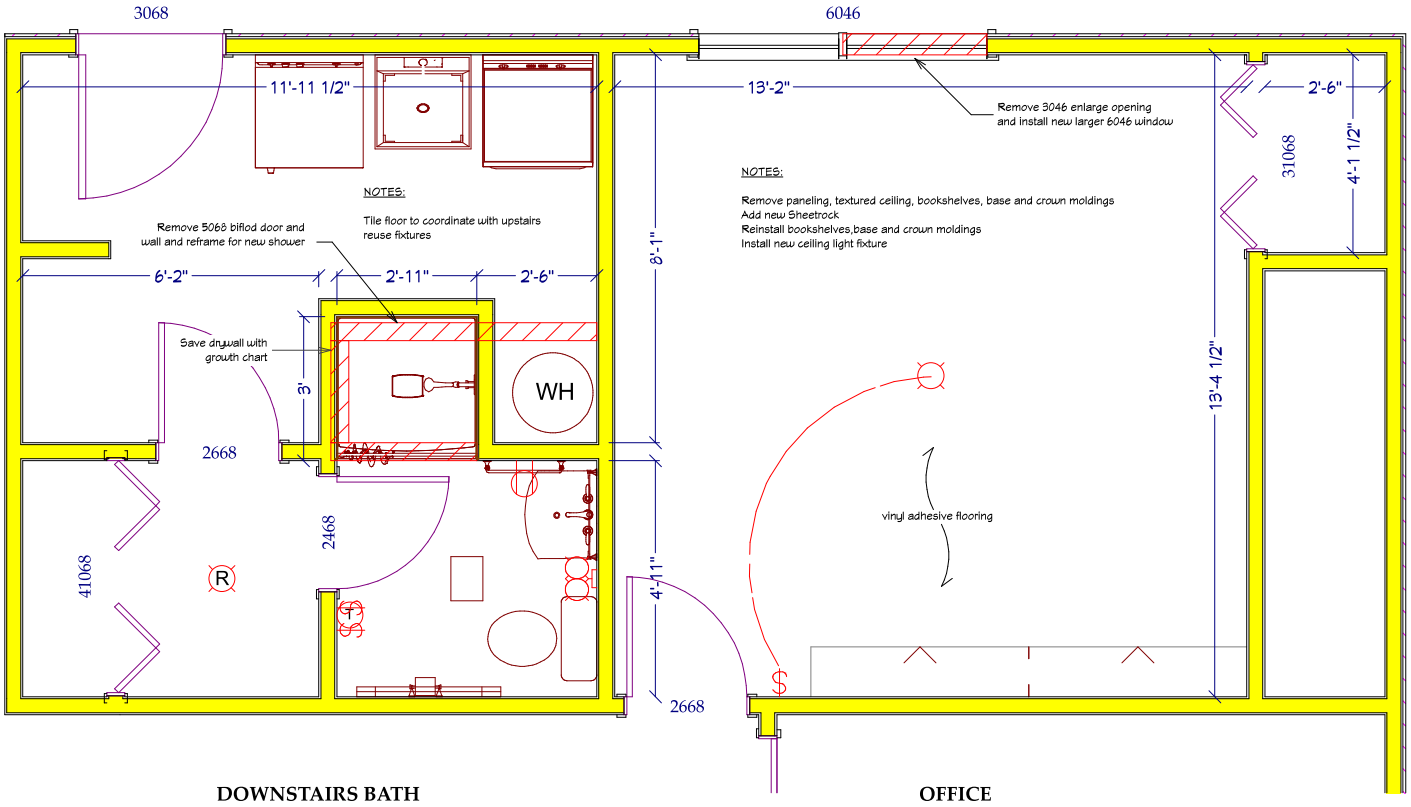

DOWNSTAIRS BATH **OFFICE**

Plan View
Scale 1/4" = 1'