1st Floor

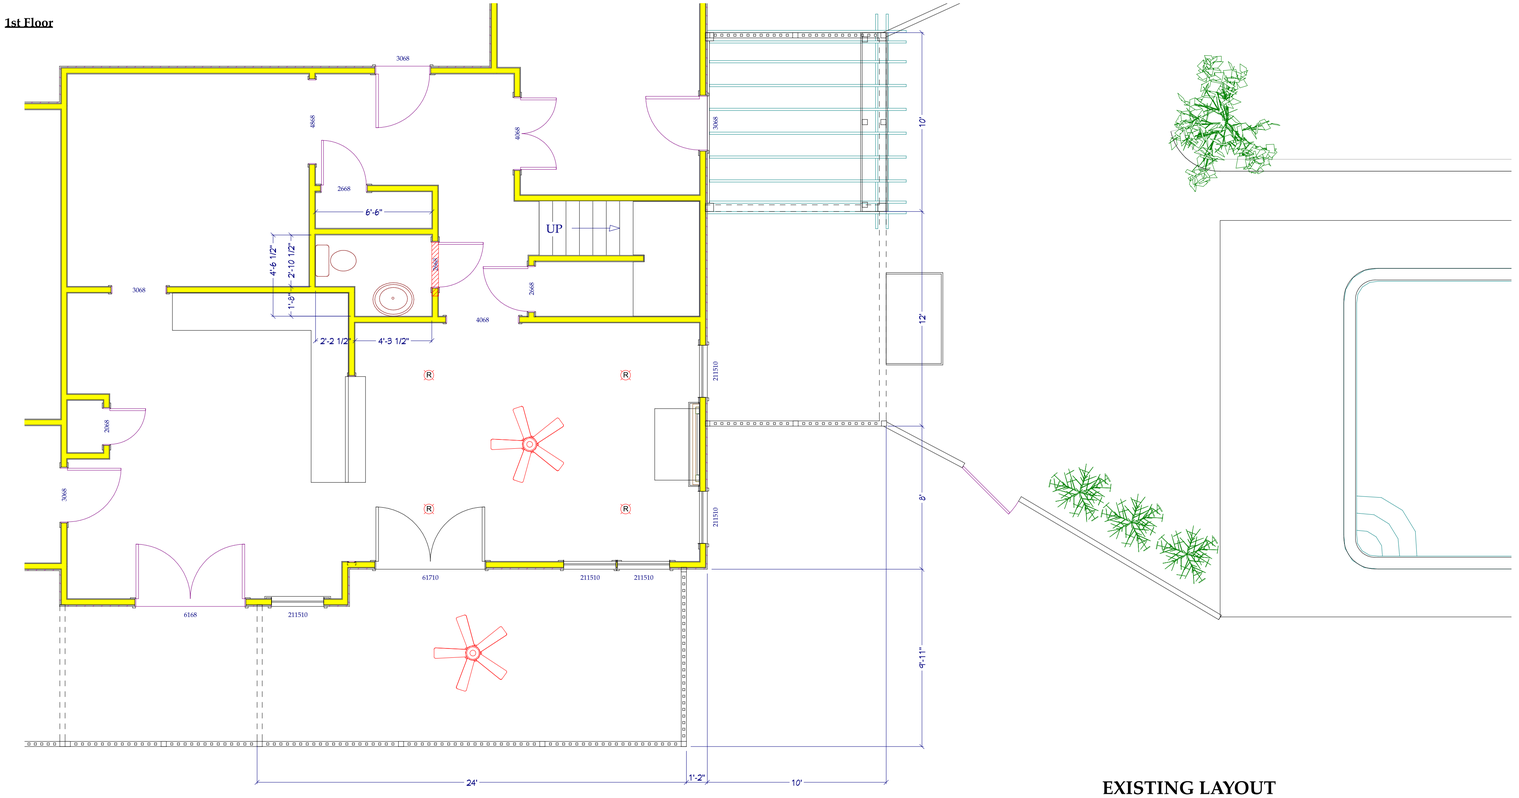

EXISTING LAYOUT

2nd Floor

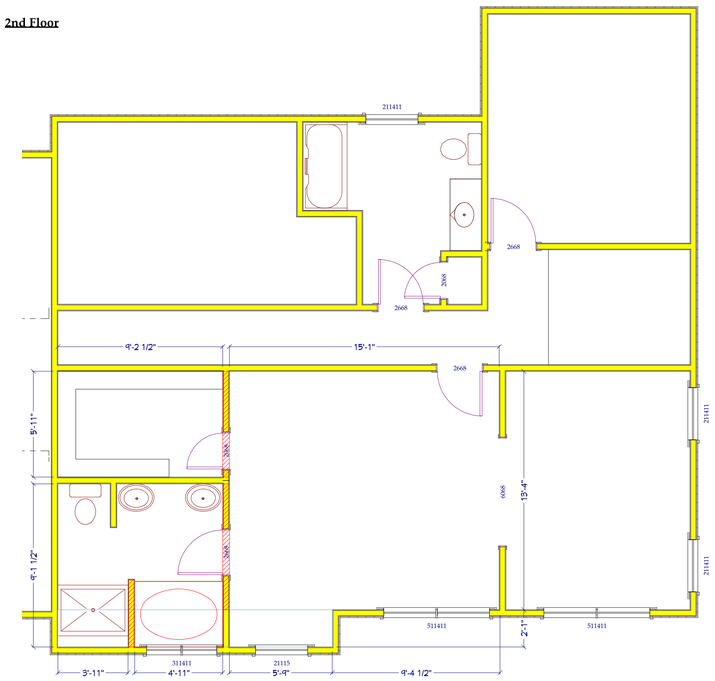

1st Floor

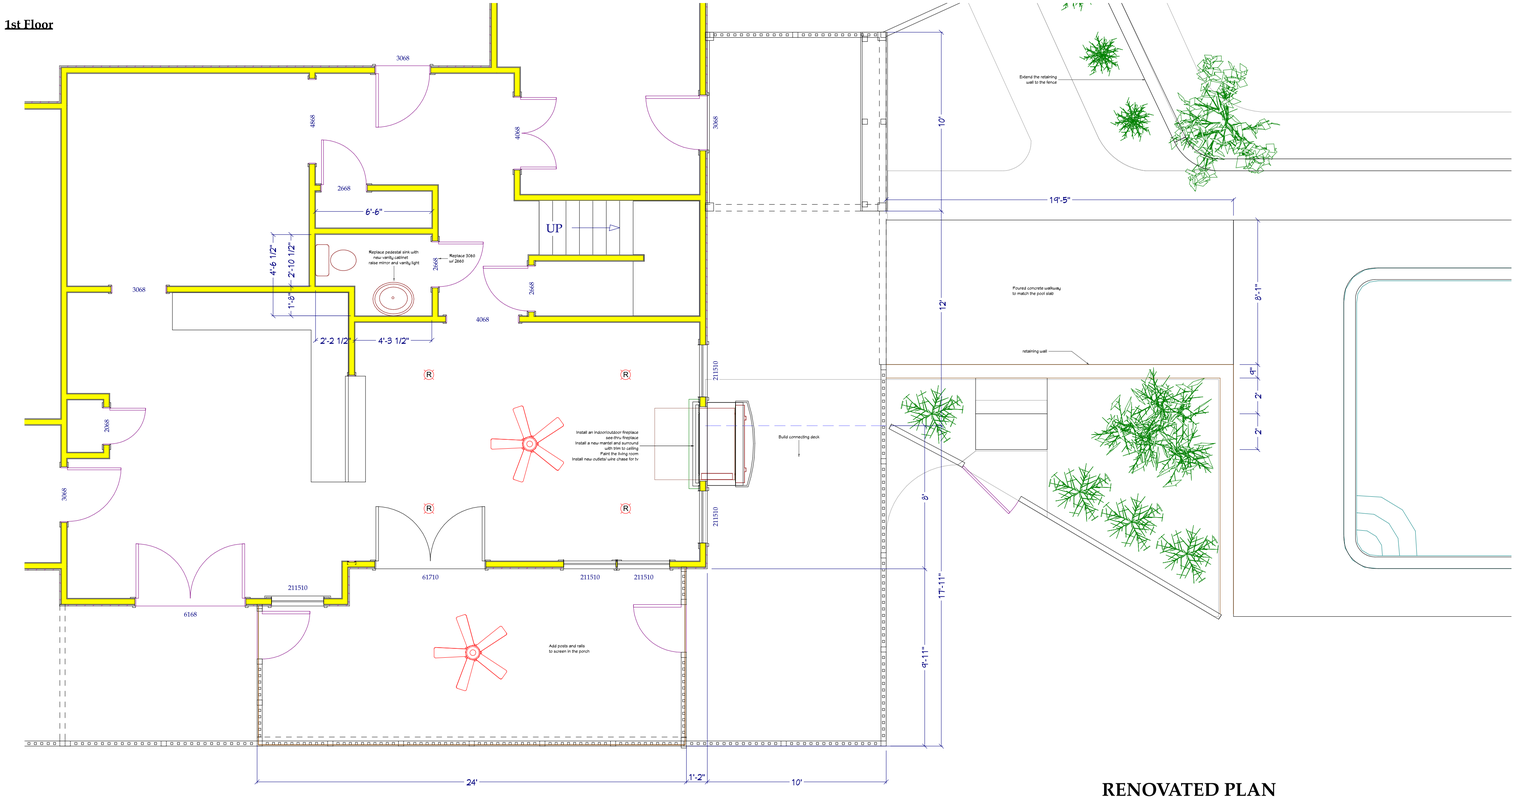

RENOVATED PLAN

2nd Floor

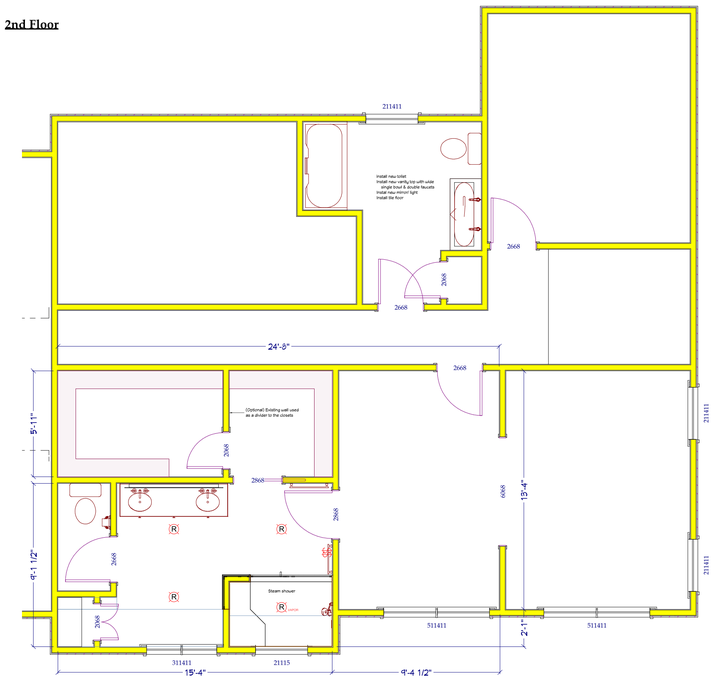

Plan View
Scale 1/4" = 1'
PAPER SIZE: 24x36