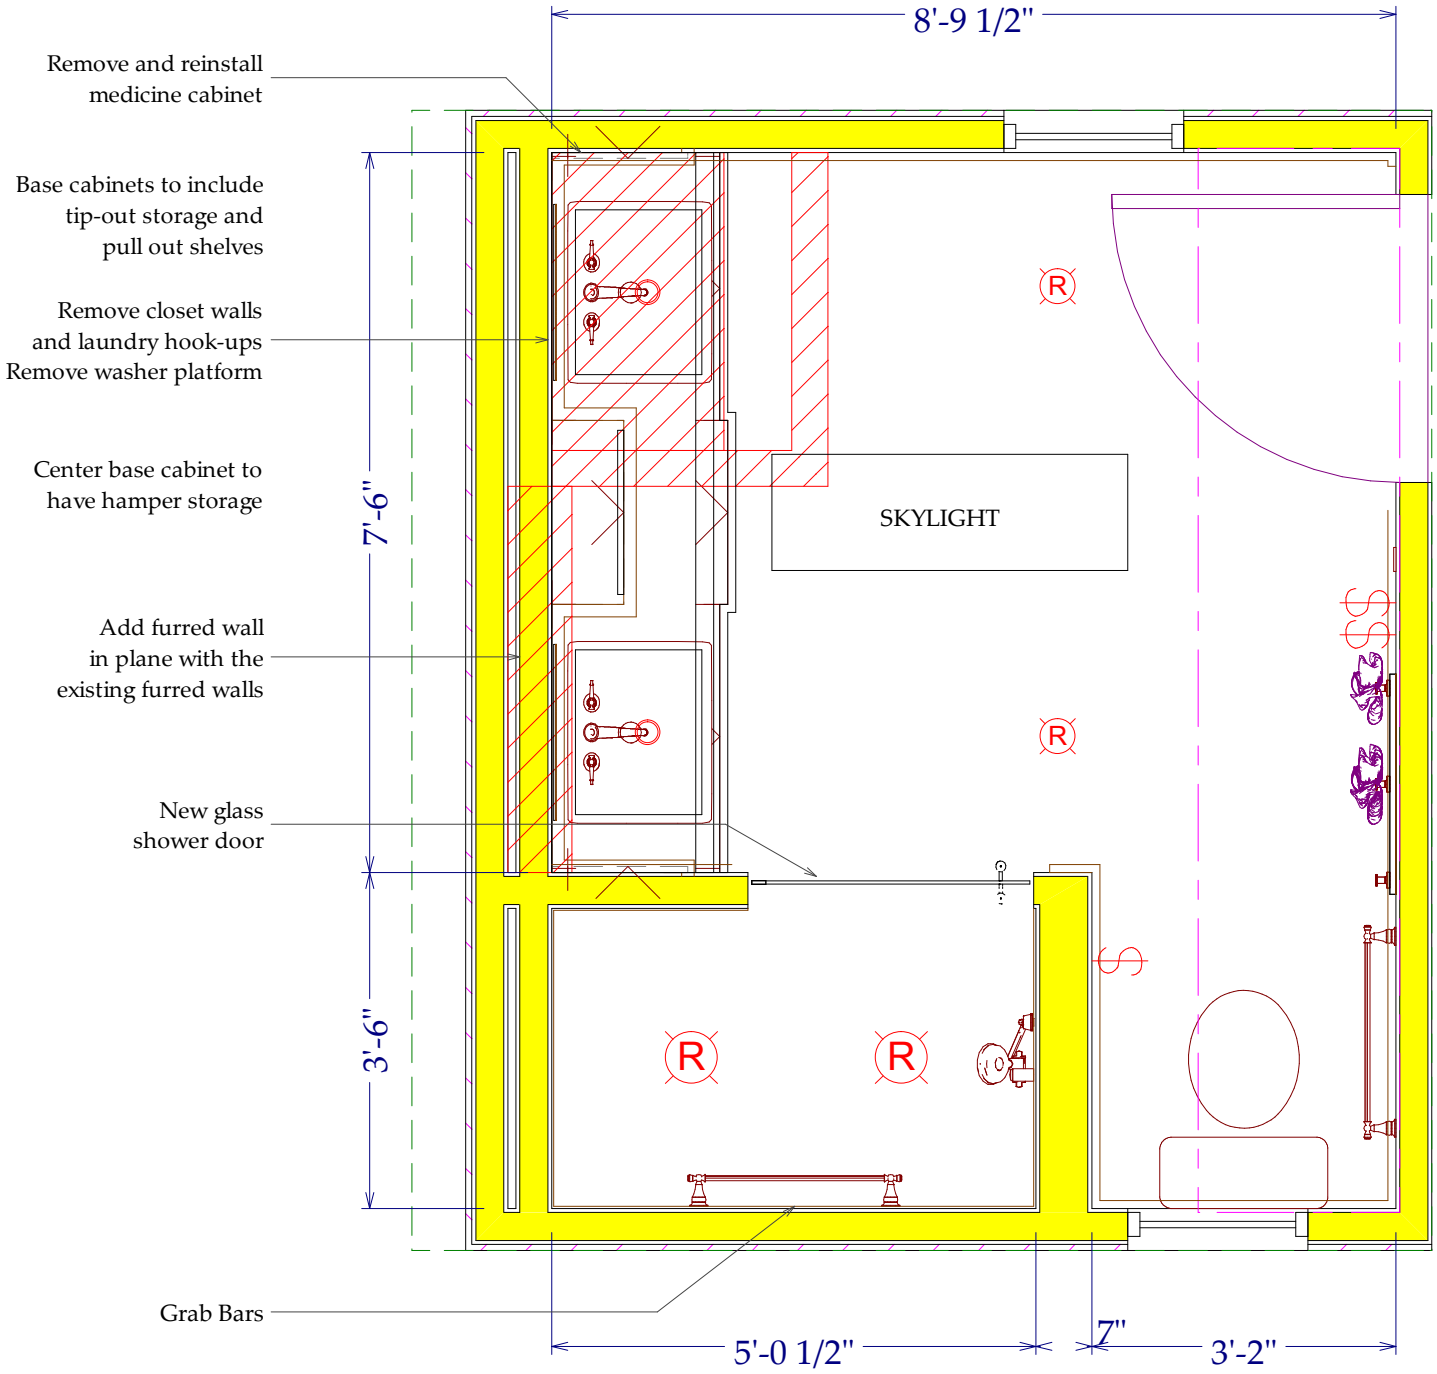

Plan View
Scale 1/2" = 1'